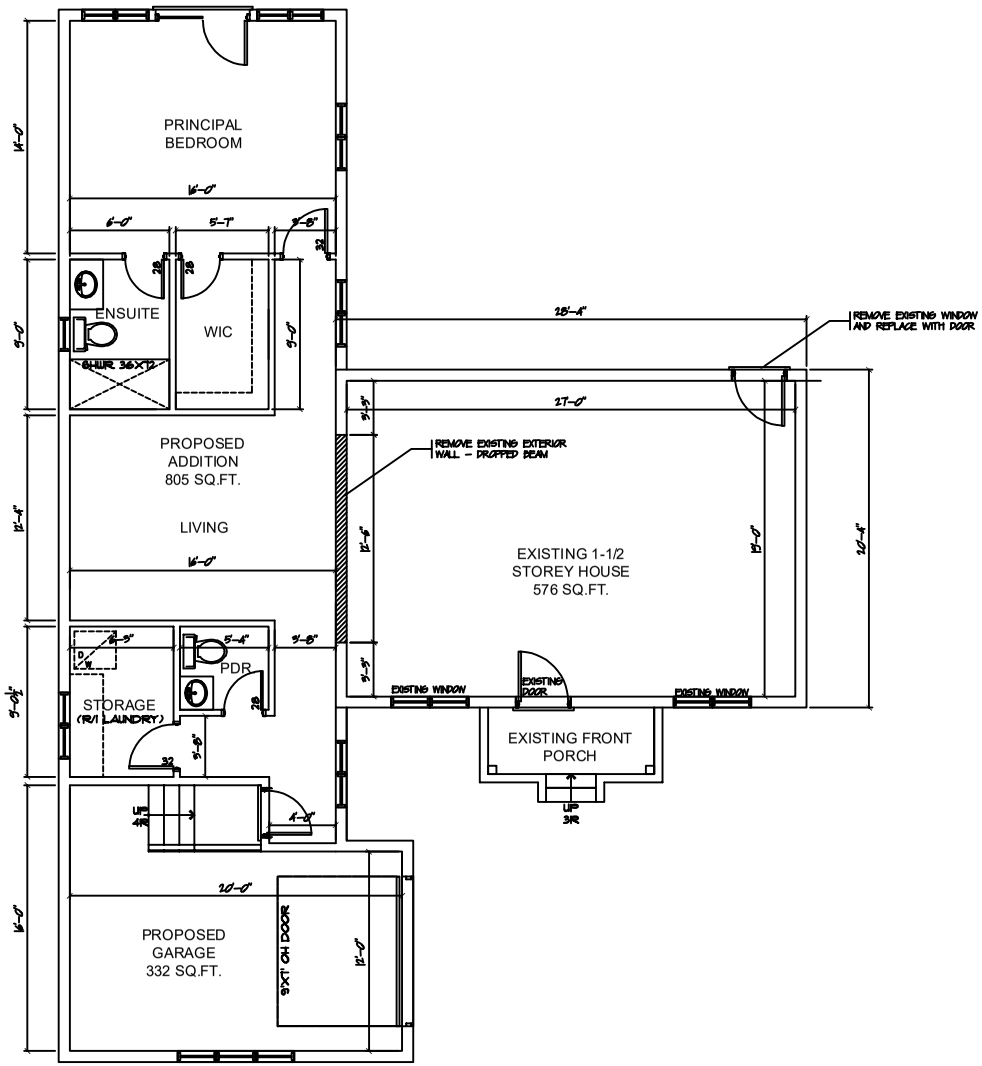

01
A1.1

GROUND FLOOR PLAN

1/8" = 1'-0"

No.	REVISIONS	DATE

Caryndale
CONTRACTING
caryndale.ca

DRAWING TITLE

PROPOSED ADDITION TO
EXISTING HOUSE
3241 ROSEVILLE ROAD
AYR, ON

SCALE 1/8"=1'-0"

DRAWN BY AB

PROJECT NO. 2025

DATE 09-30-2025

SHEET NUMBER

A1.1