SCALE 1=2'

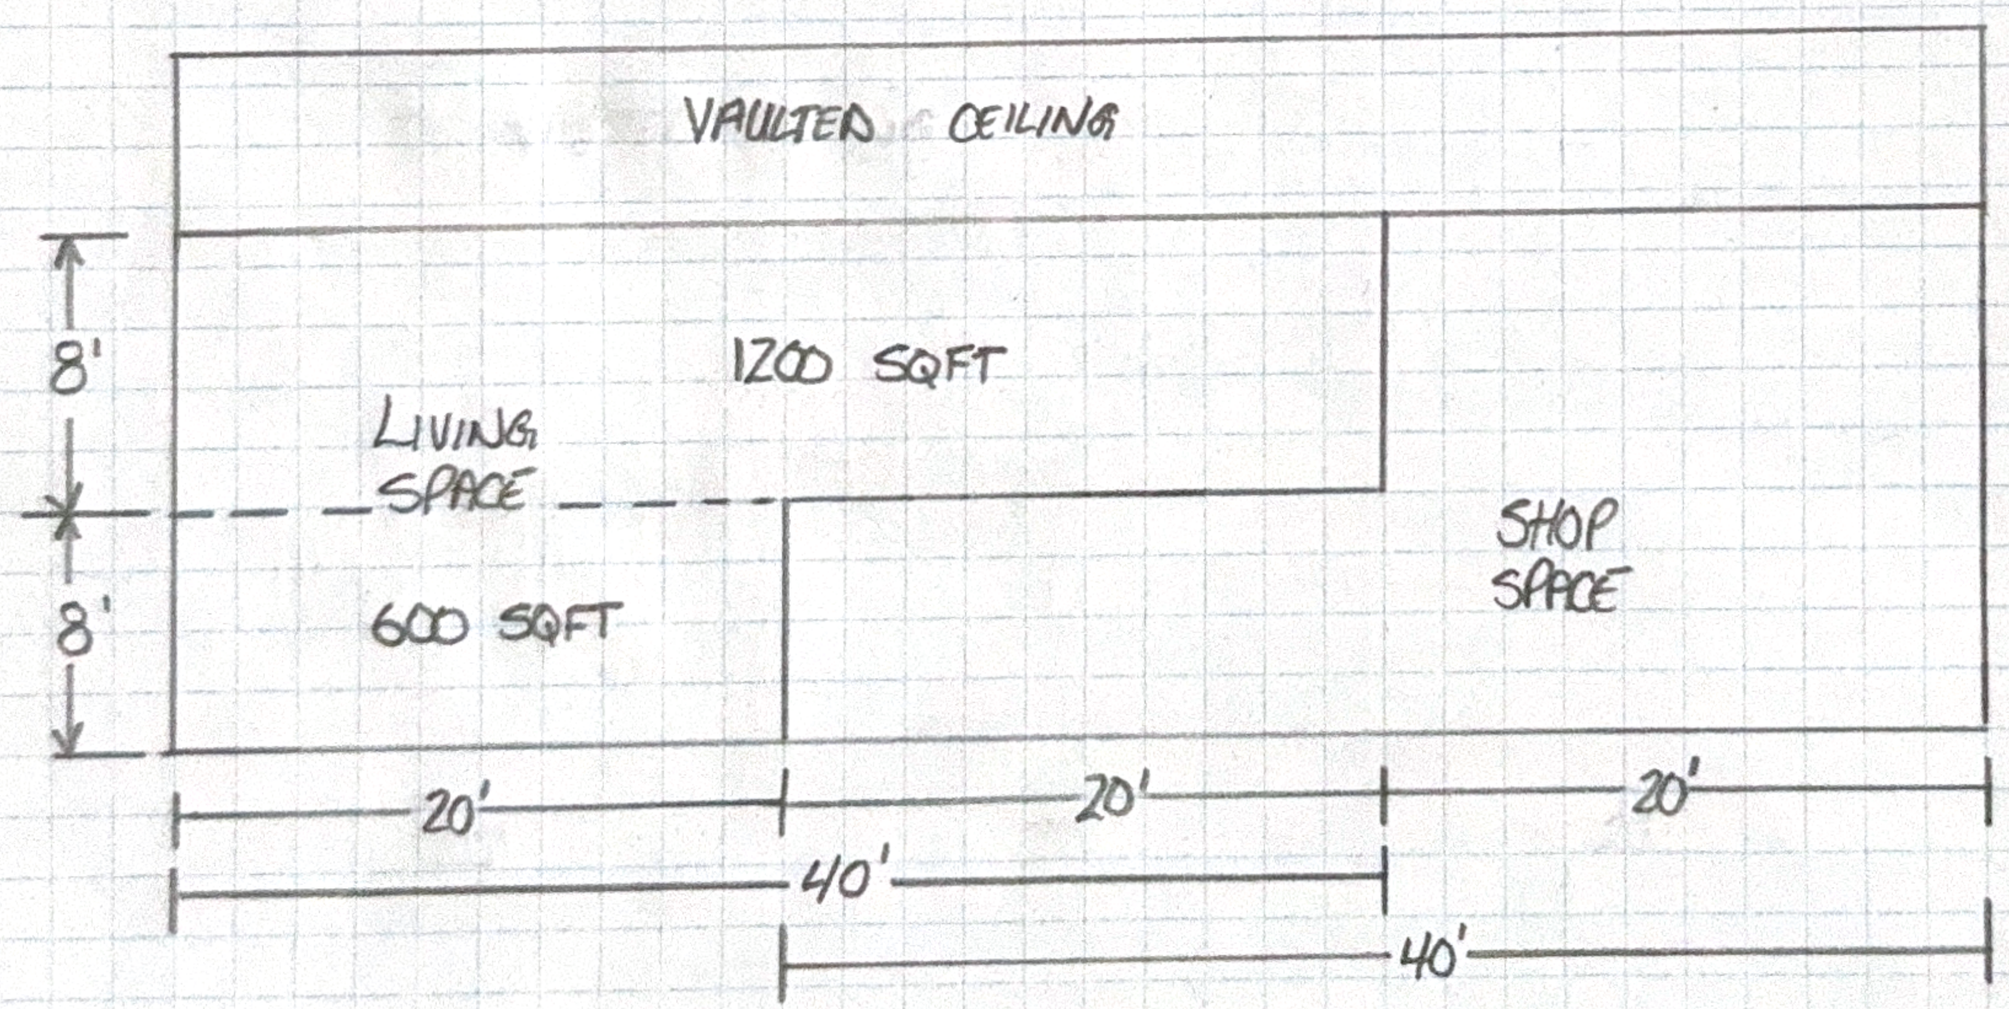
VAULTED CEILING
8'
8'
1200 SQFT
LIVING SPACE
600 SQFT
SHOP SPACE
20'
20'
20'
40'
40'

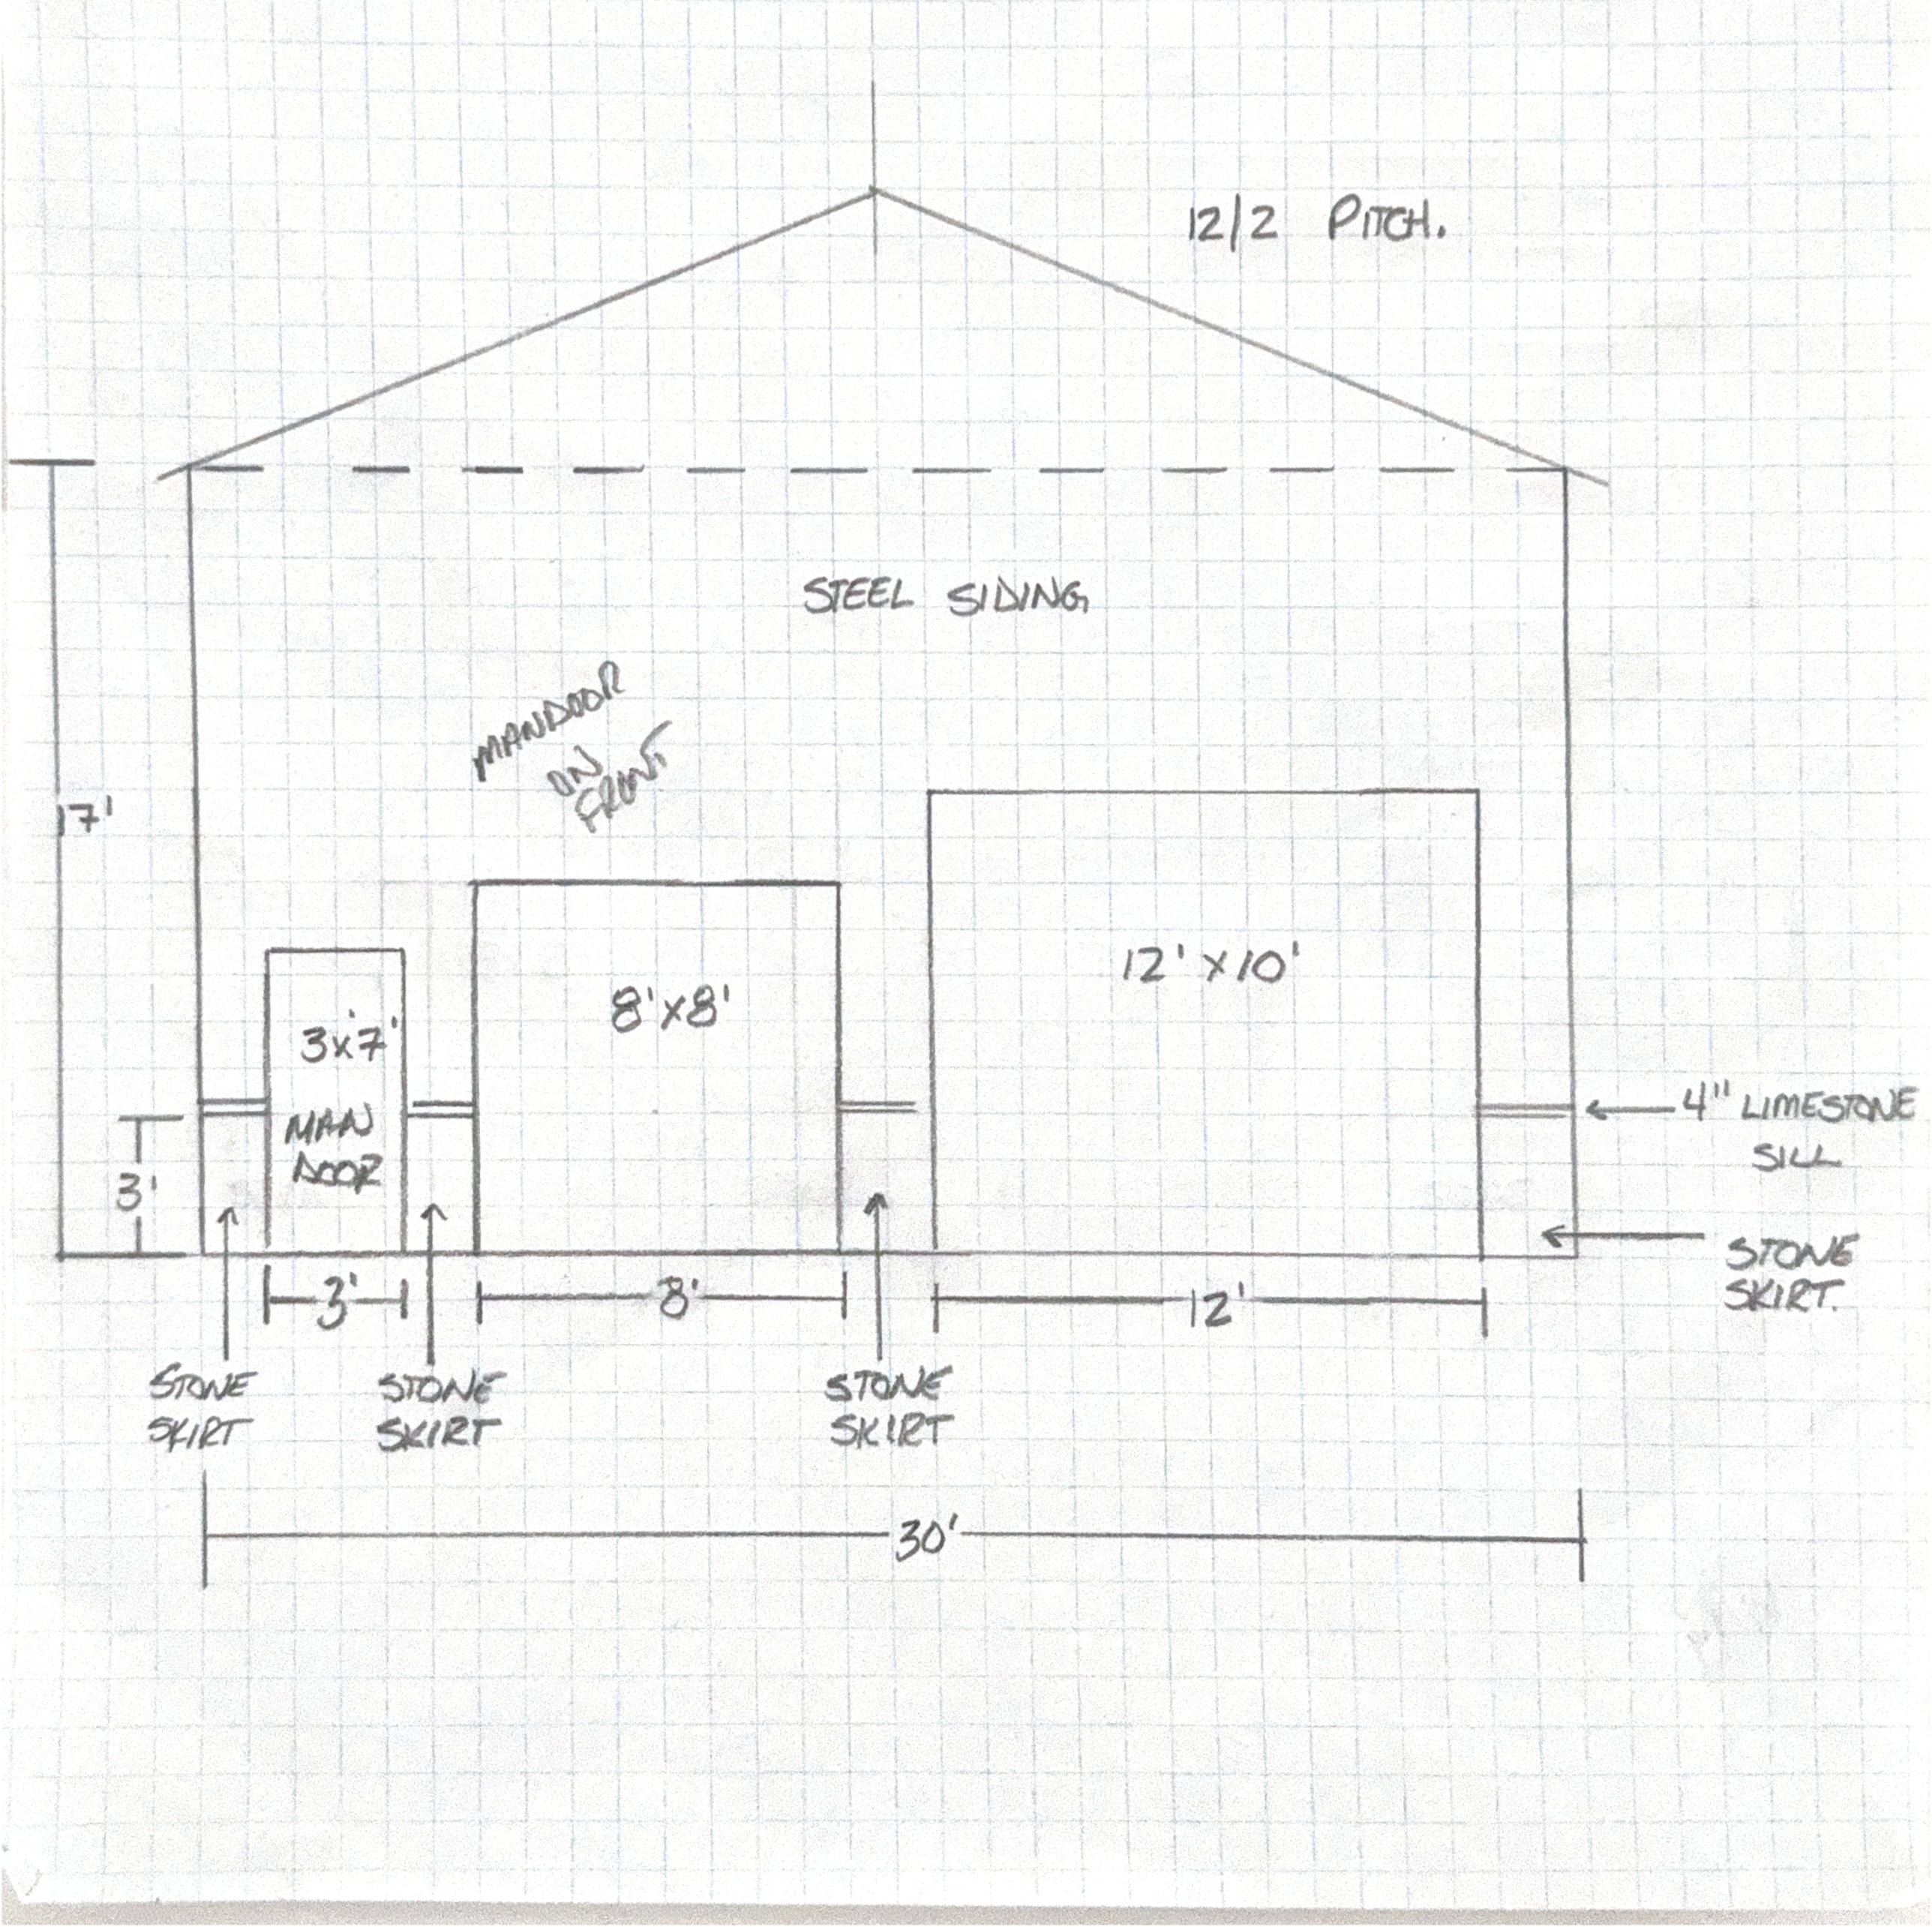
12/2 PITCH.
STEEL SIDING
MANDOOR ON FLOOR
17'
3'x7'
MAN DOOR
8'x8'
12'x10'
4" LIMESTONE SILL
STONE SKIRT.
3'
3'
8'
12'
STONE SKIRT
STONE SKIRT
STONE SKIRT
30'

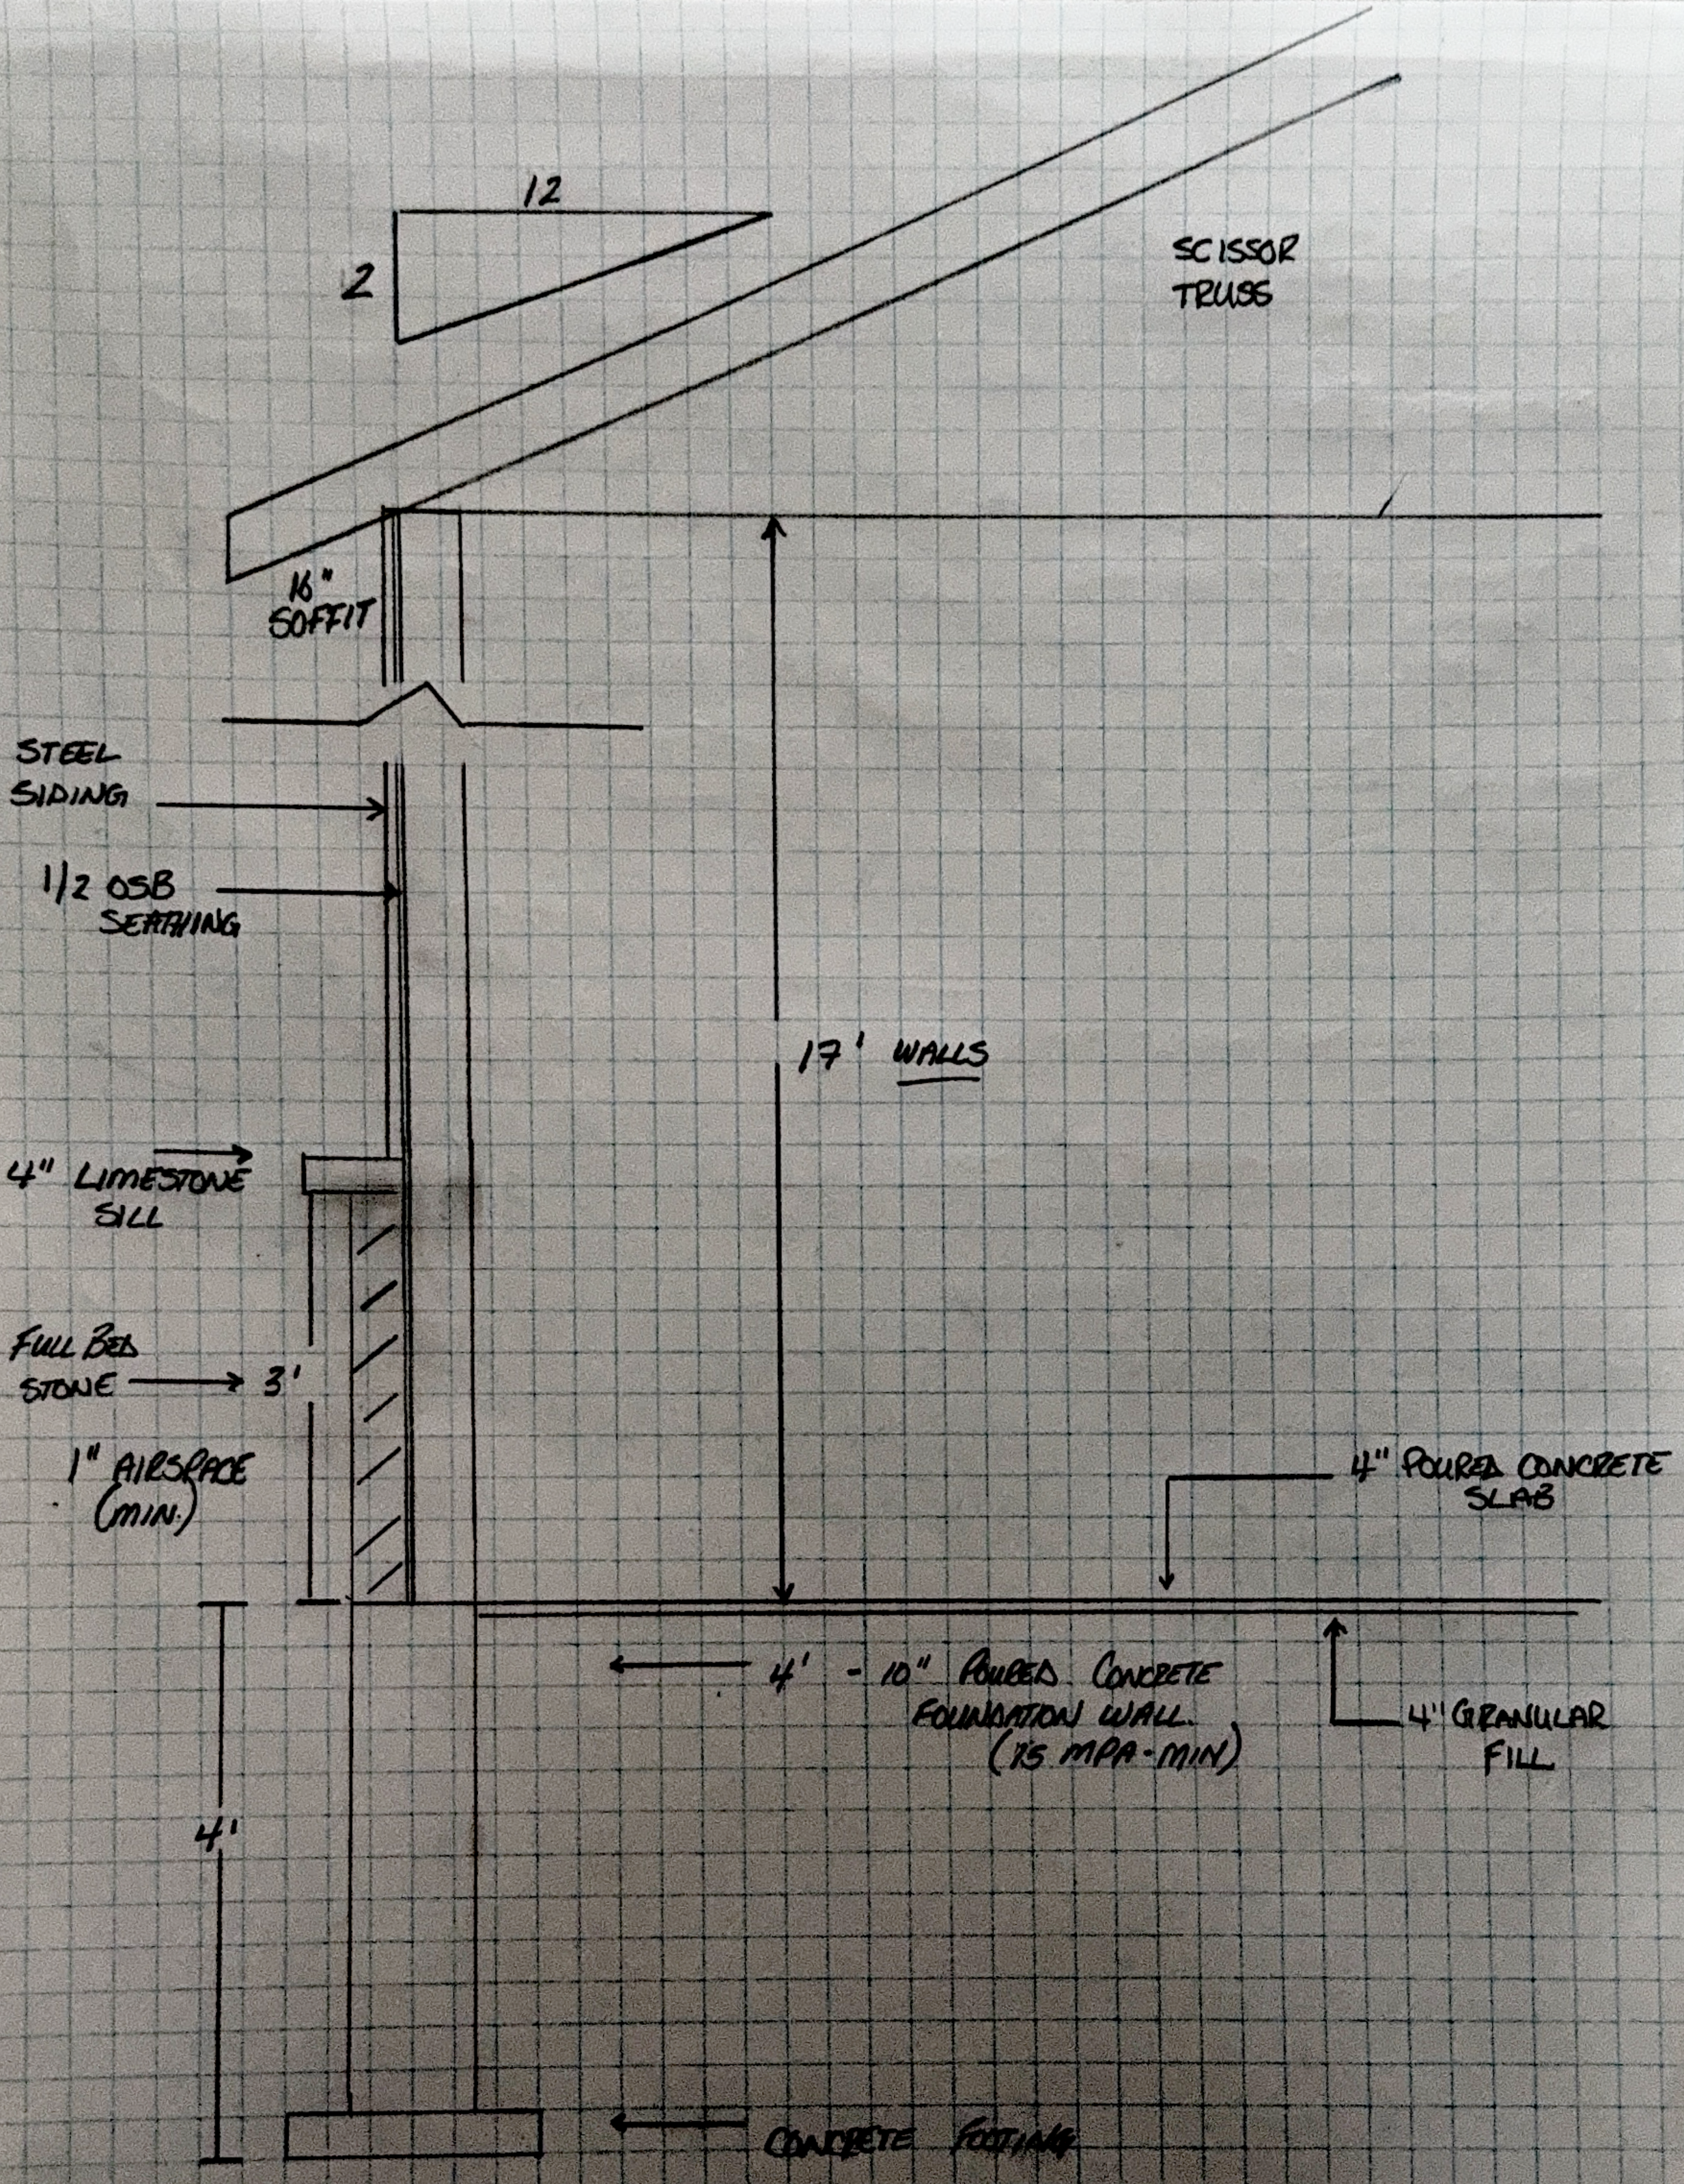
12
2
SCISSOR TRUSS
16" SOFFIT
STEEL SIDING
1/2 OSB SHEATHING
17' WALLS
4" LIMESTONE SILL
FULL BED STONE
3'
1" AIRSPACE (MIN.)
4" POURED CONCRETE SLAB
4' - 10" POURED CONCRETE FOUNDATION WALL. (15 MPA - MIN)
4" GRANULAR FILL
4'
CONCRETE FOOTING

SCALE 1 = 2'

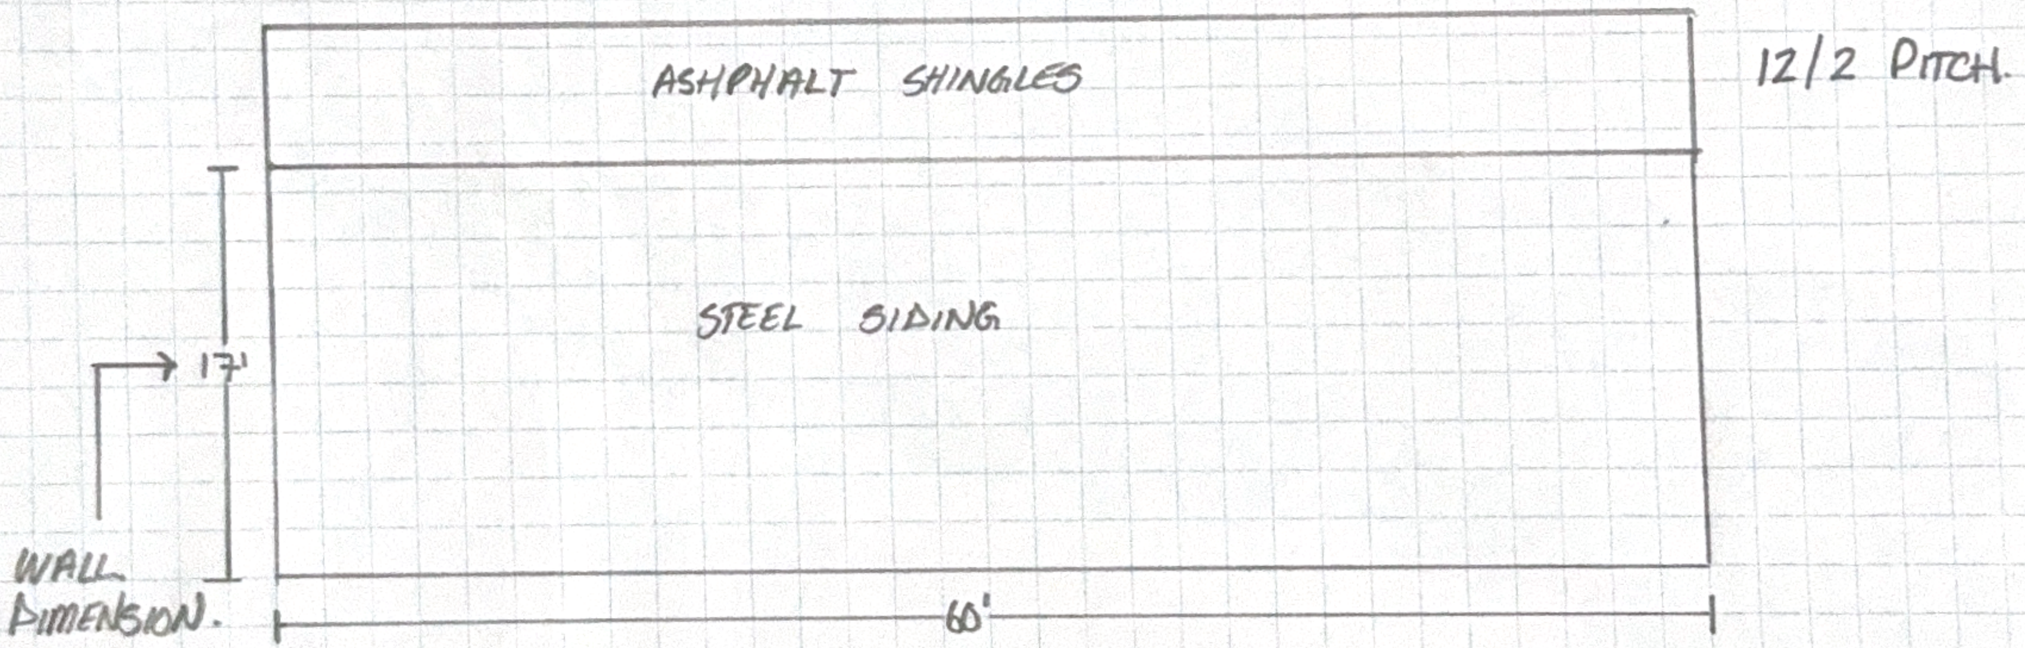
ASHPHALT SHINGLES
12/2 PITCH.
STEEL SIDING
17'
WALL DIMENSION.
60'

SCALE 1 = 2'

WINDOWS ⇒ W1 3' x 4' (3)
W2 3' x 5'

DOOR ⇒ D1 3' x 7'

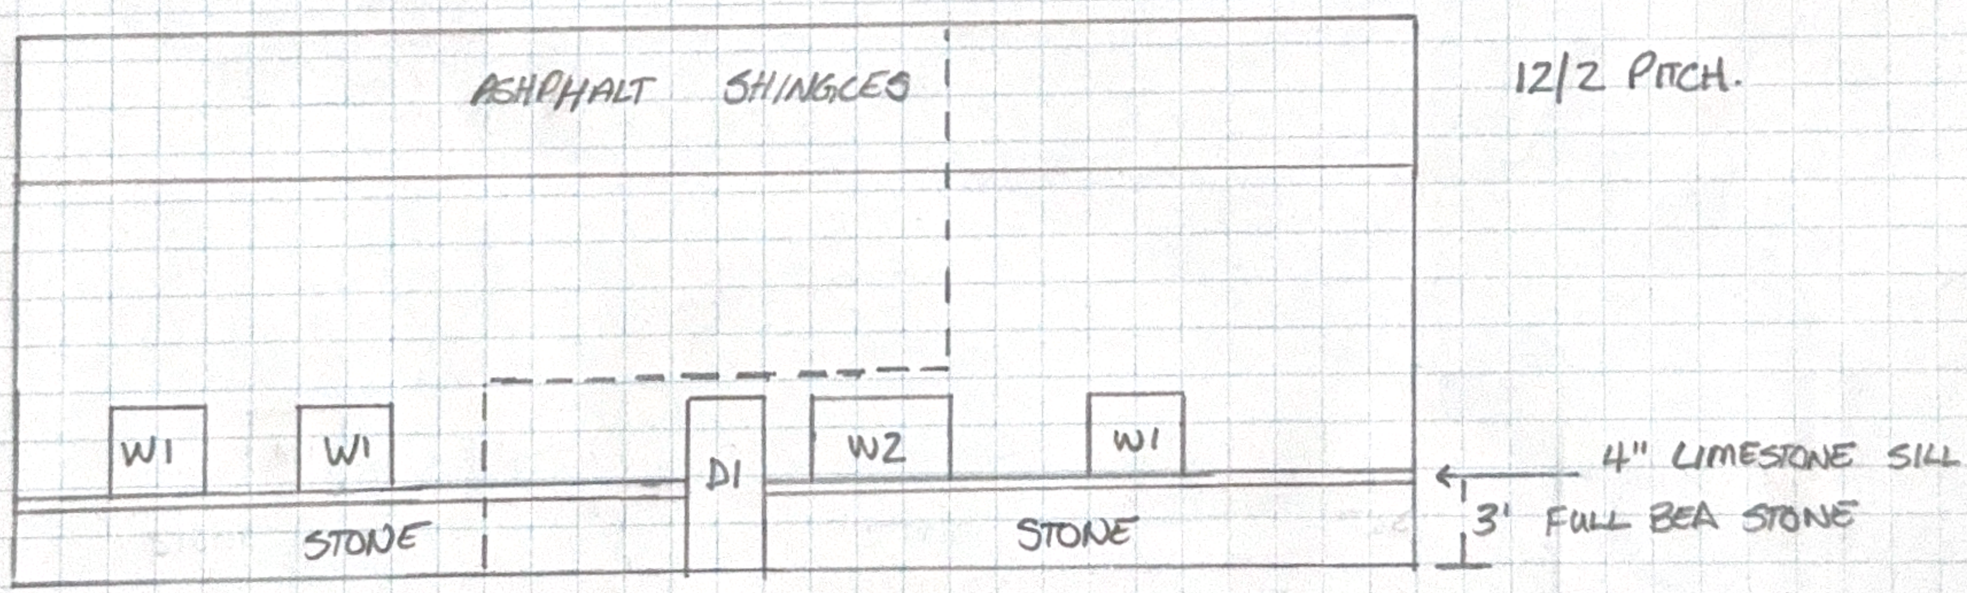

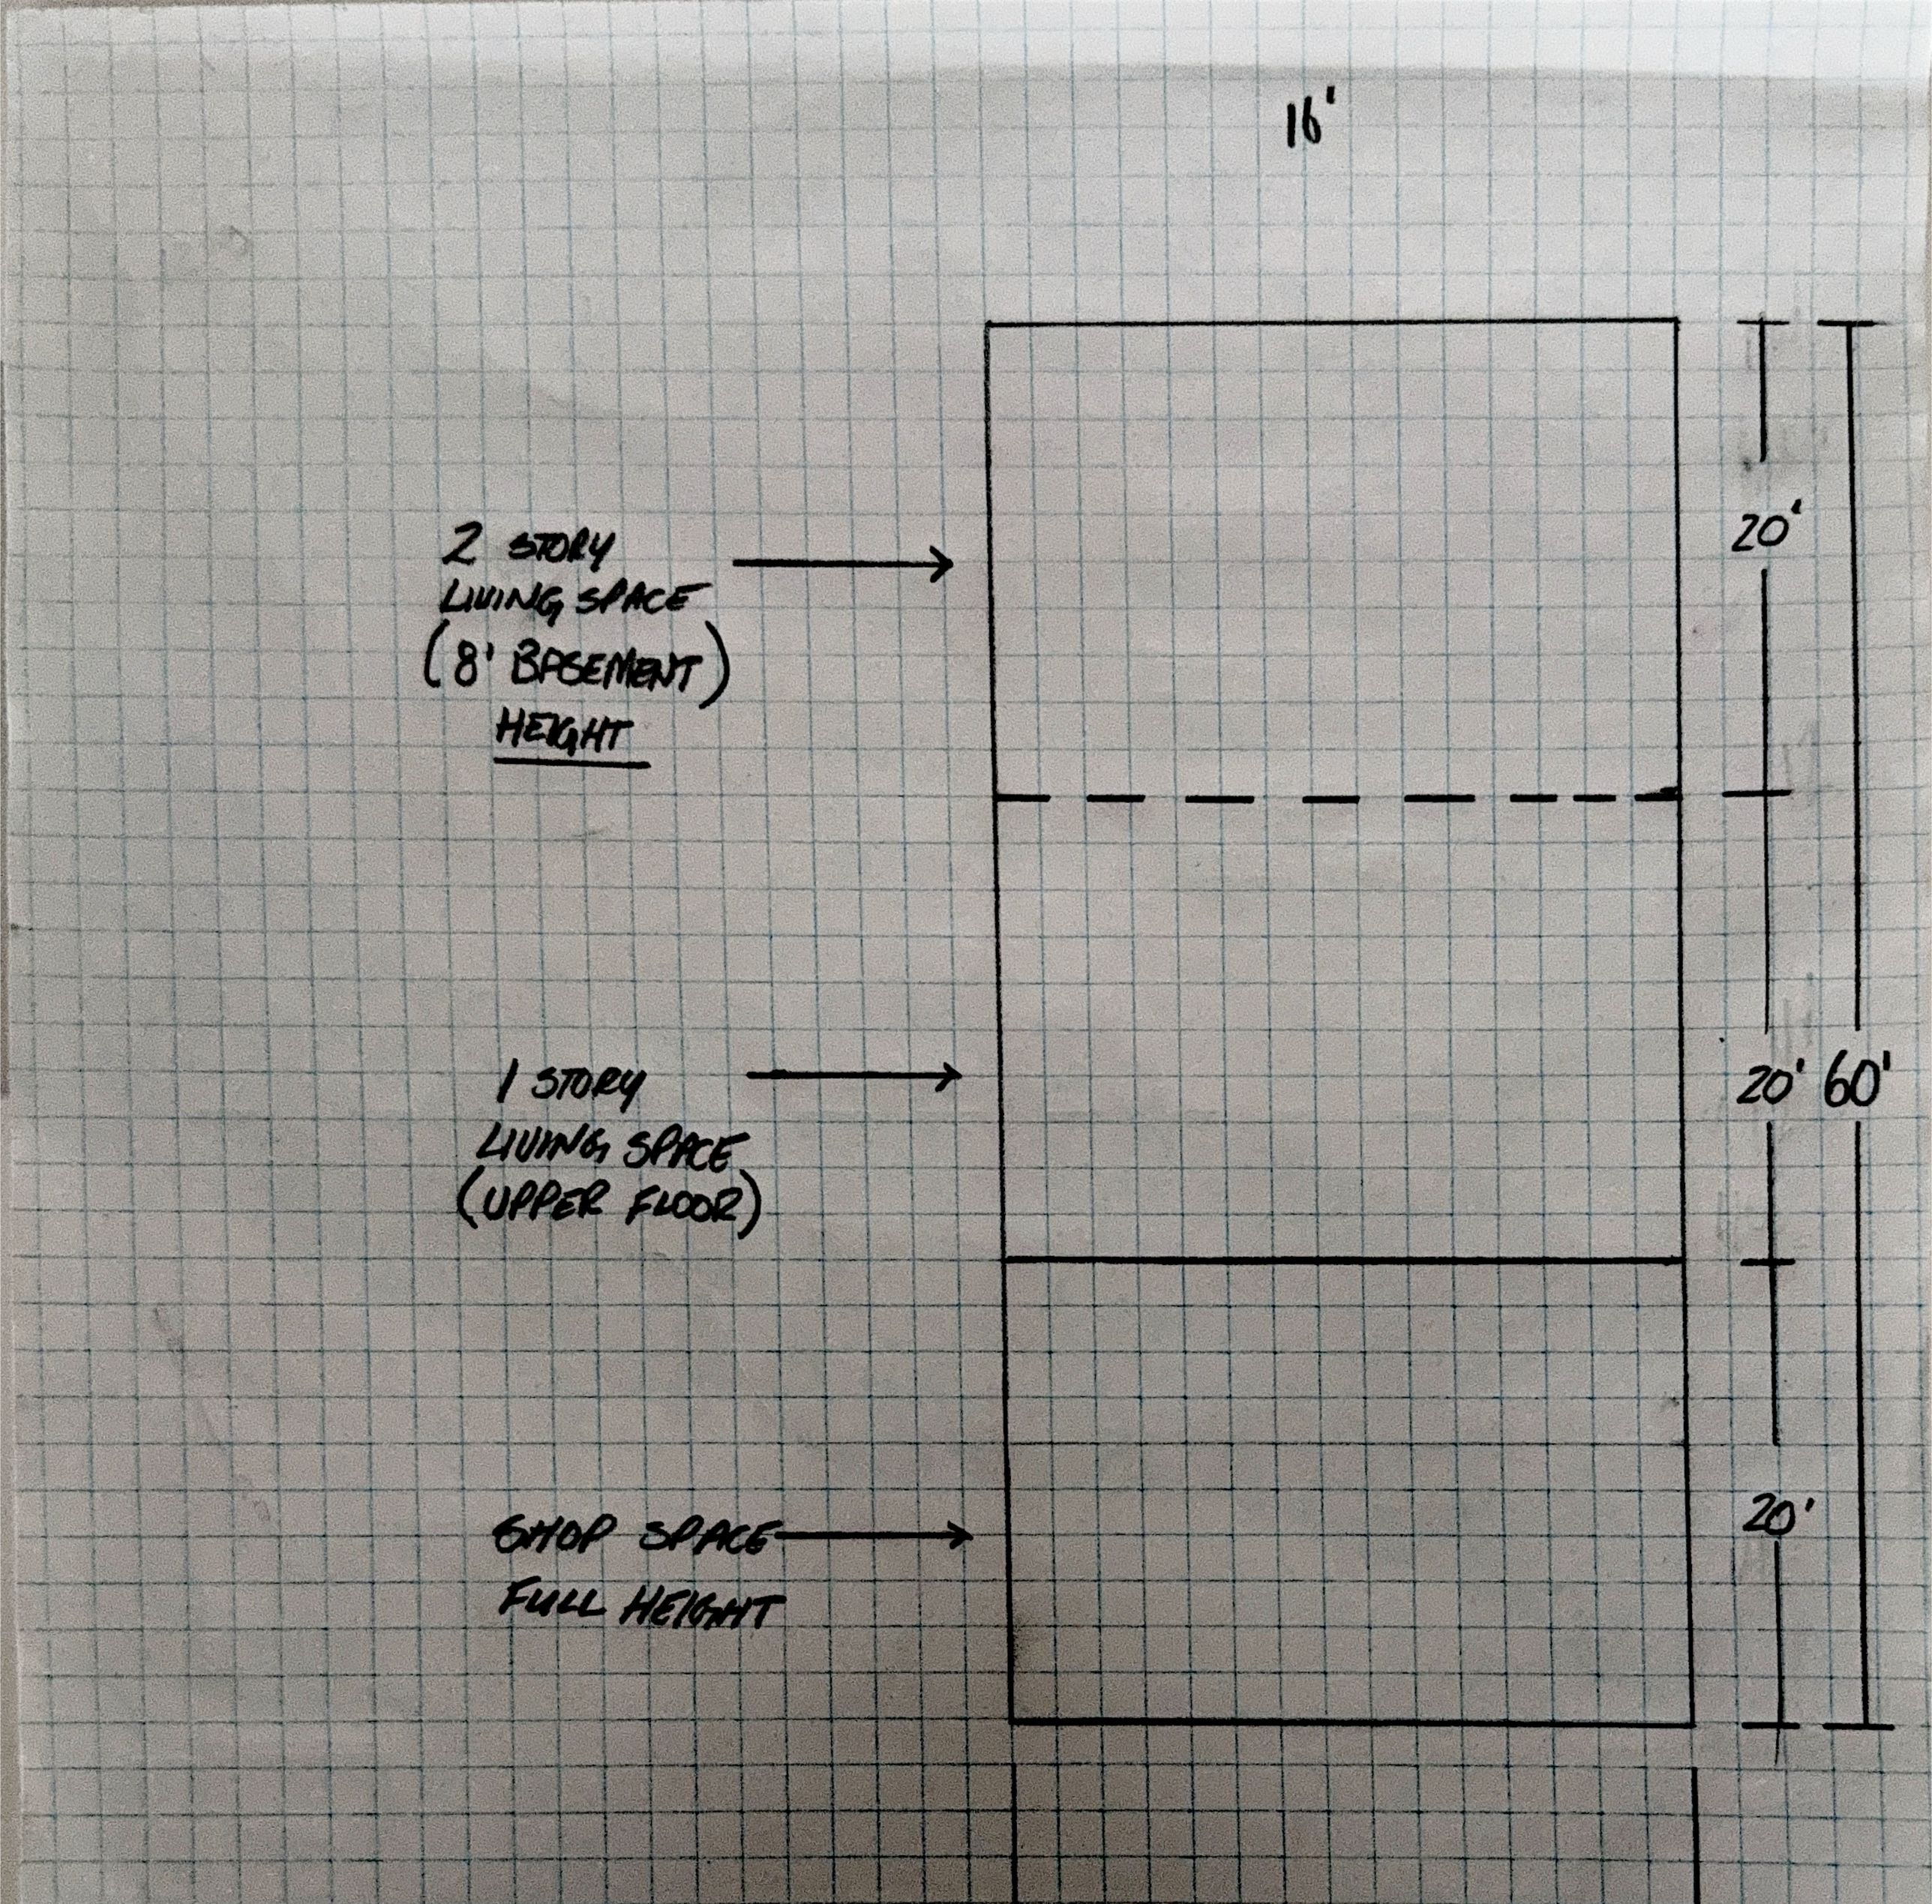
16'
2 STORY
LIVING SPACE
(8' BASEMENT)
HEIGHT
20'
1 STORY
LIVING SPACE
(UPPER FLOOR)
20' 60'
SHOP SPACE
FULL HEIGHT
20'

TOP FLOOR PLANS

1=2'

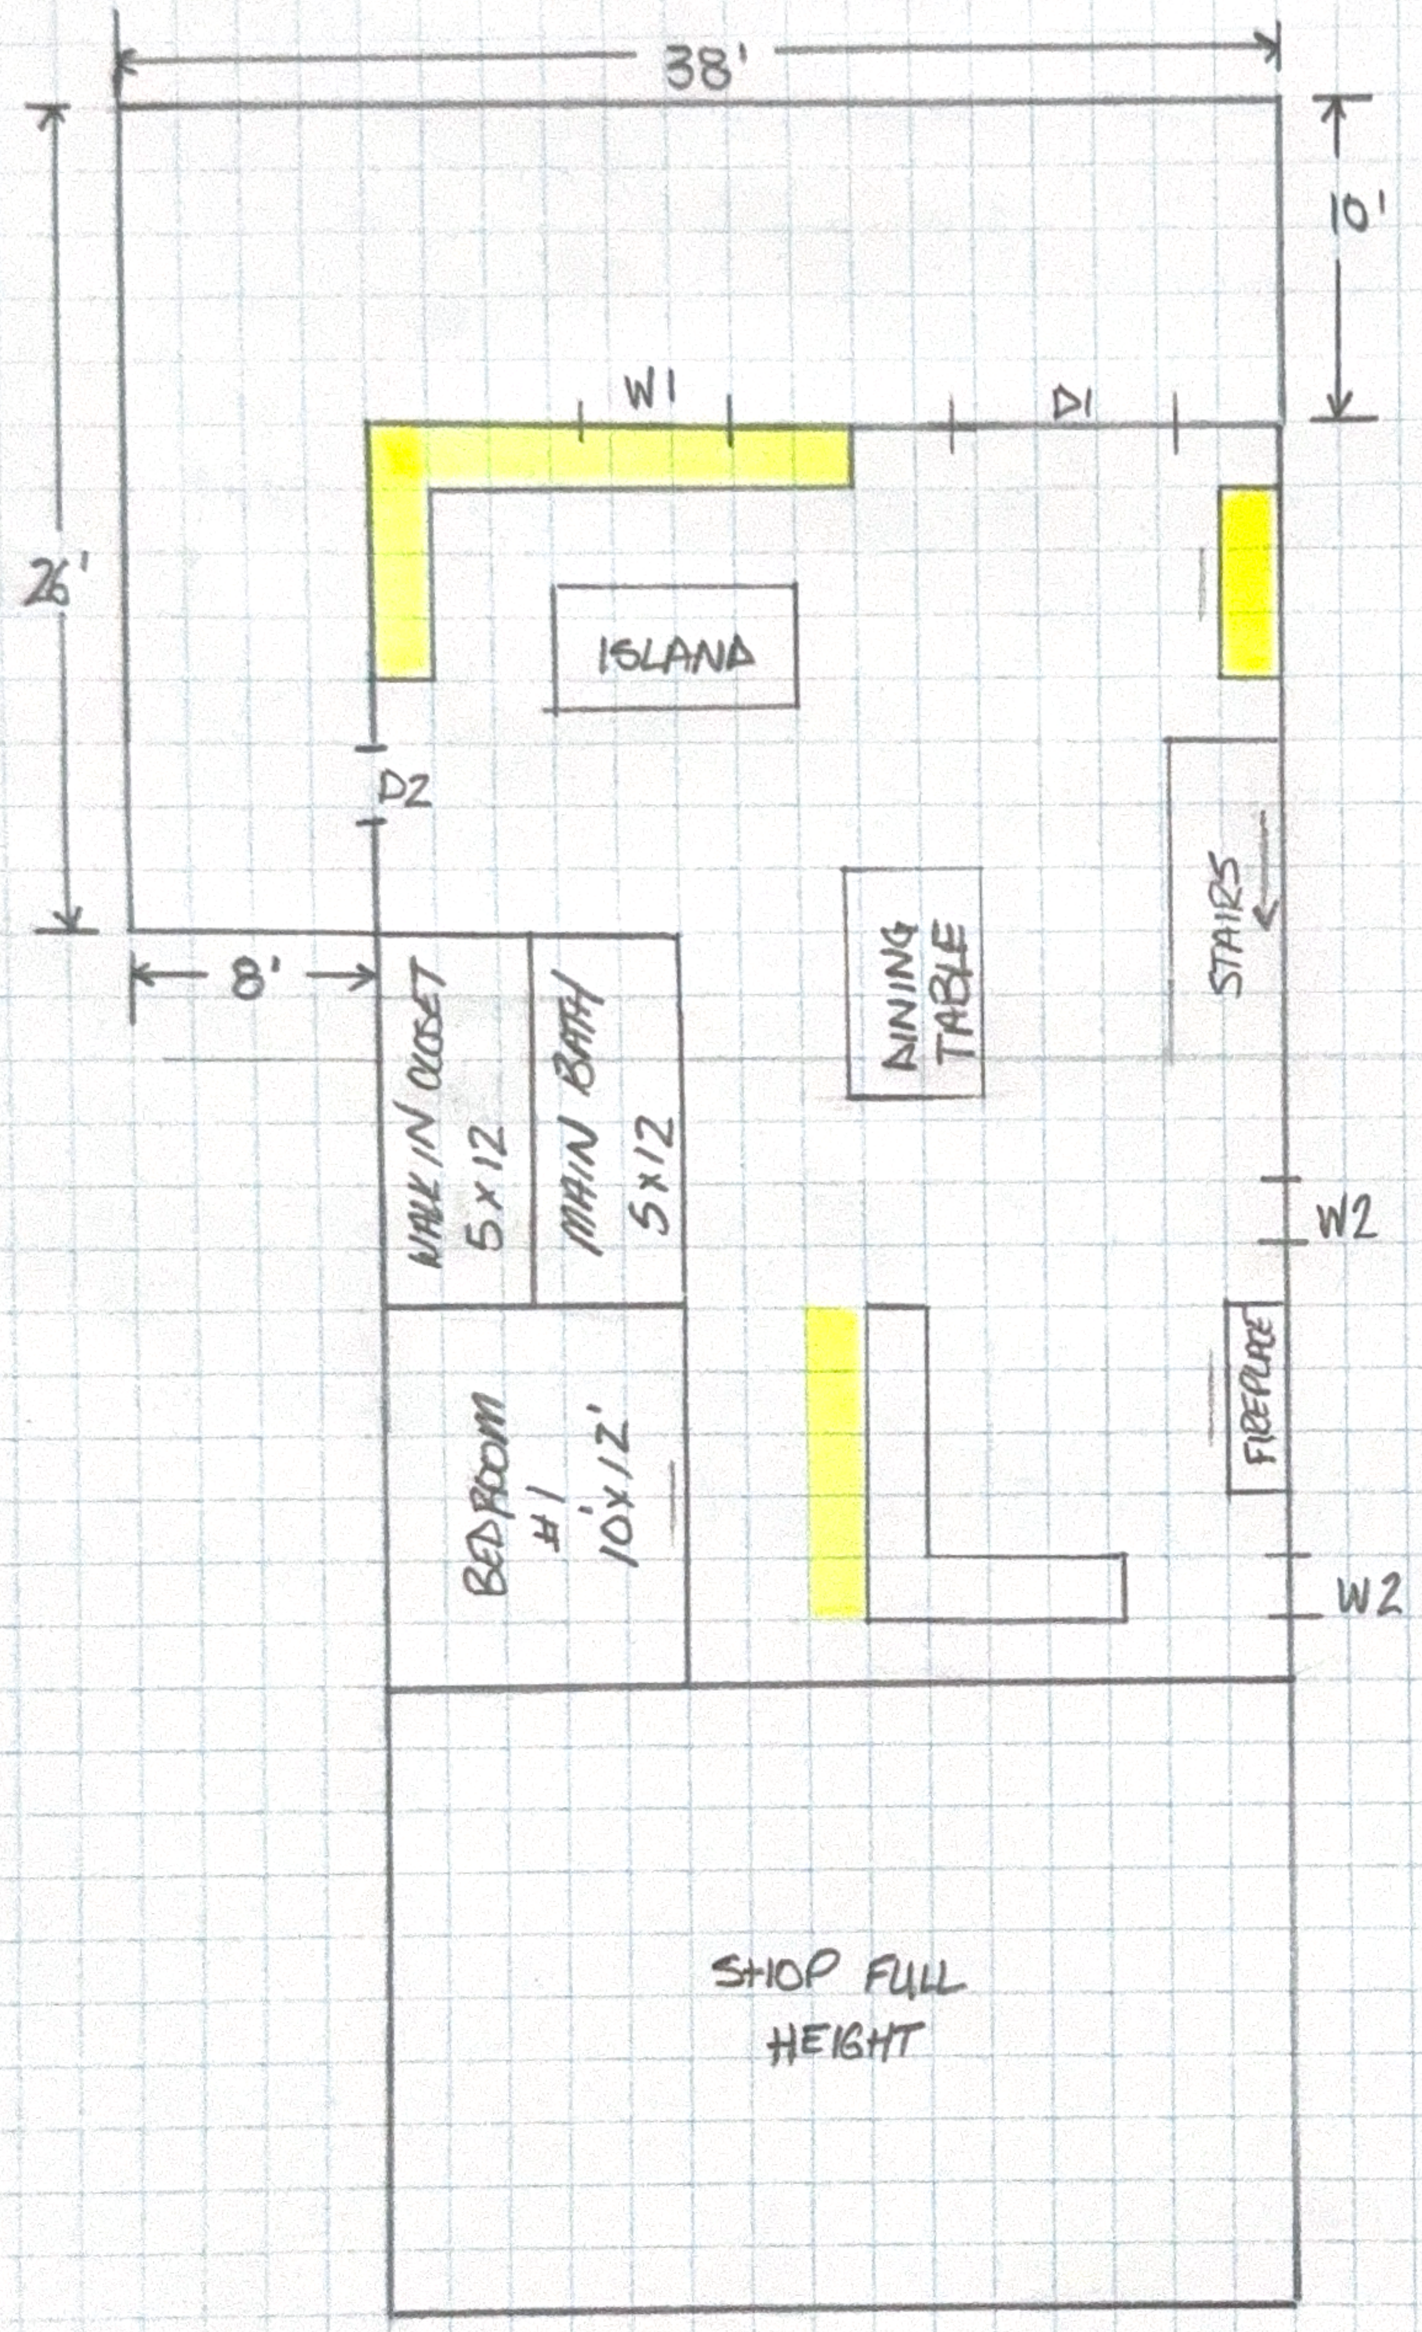

D1 - 7'x8' SLIDING DOOR

D2 - 7'x3' MAN DOOR

W1 5'W

W2 2'W

CABINET 2' DEEP

BOTTOM FLOOR PLAN